



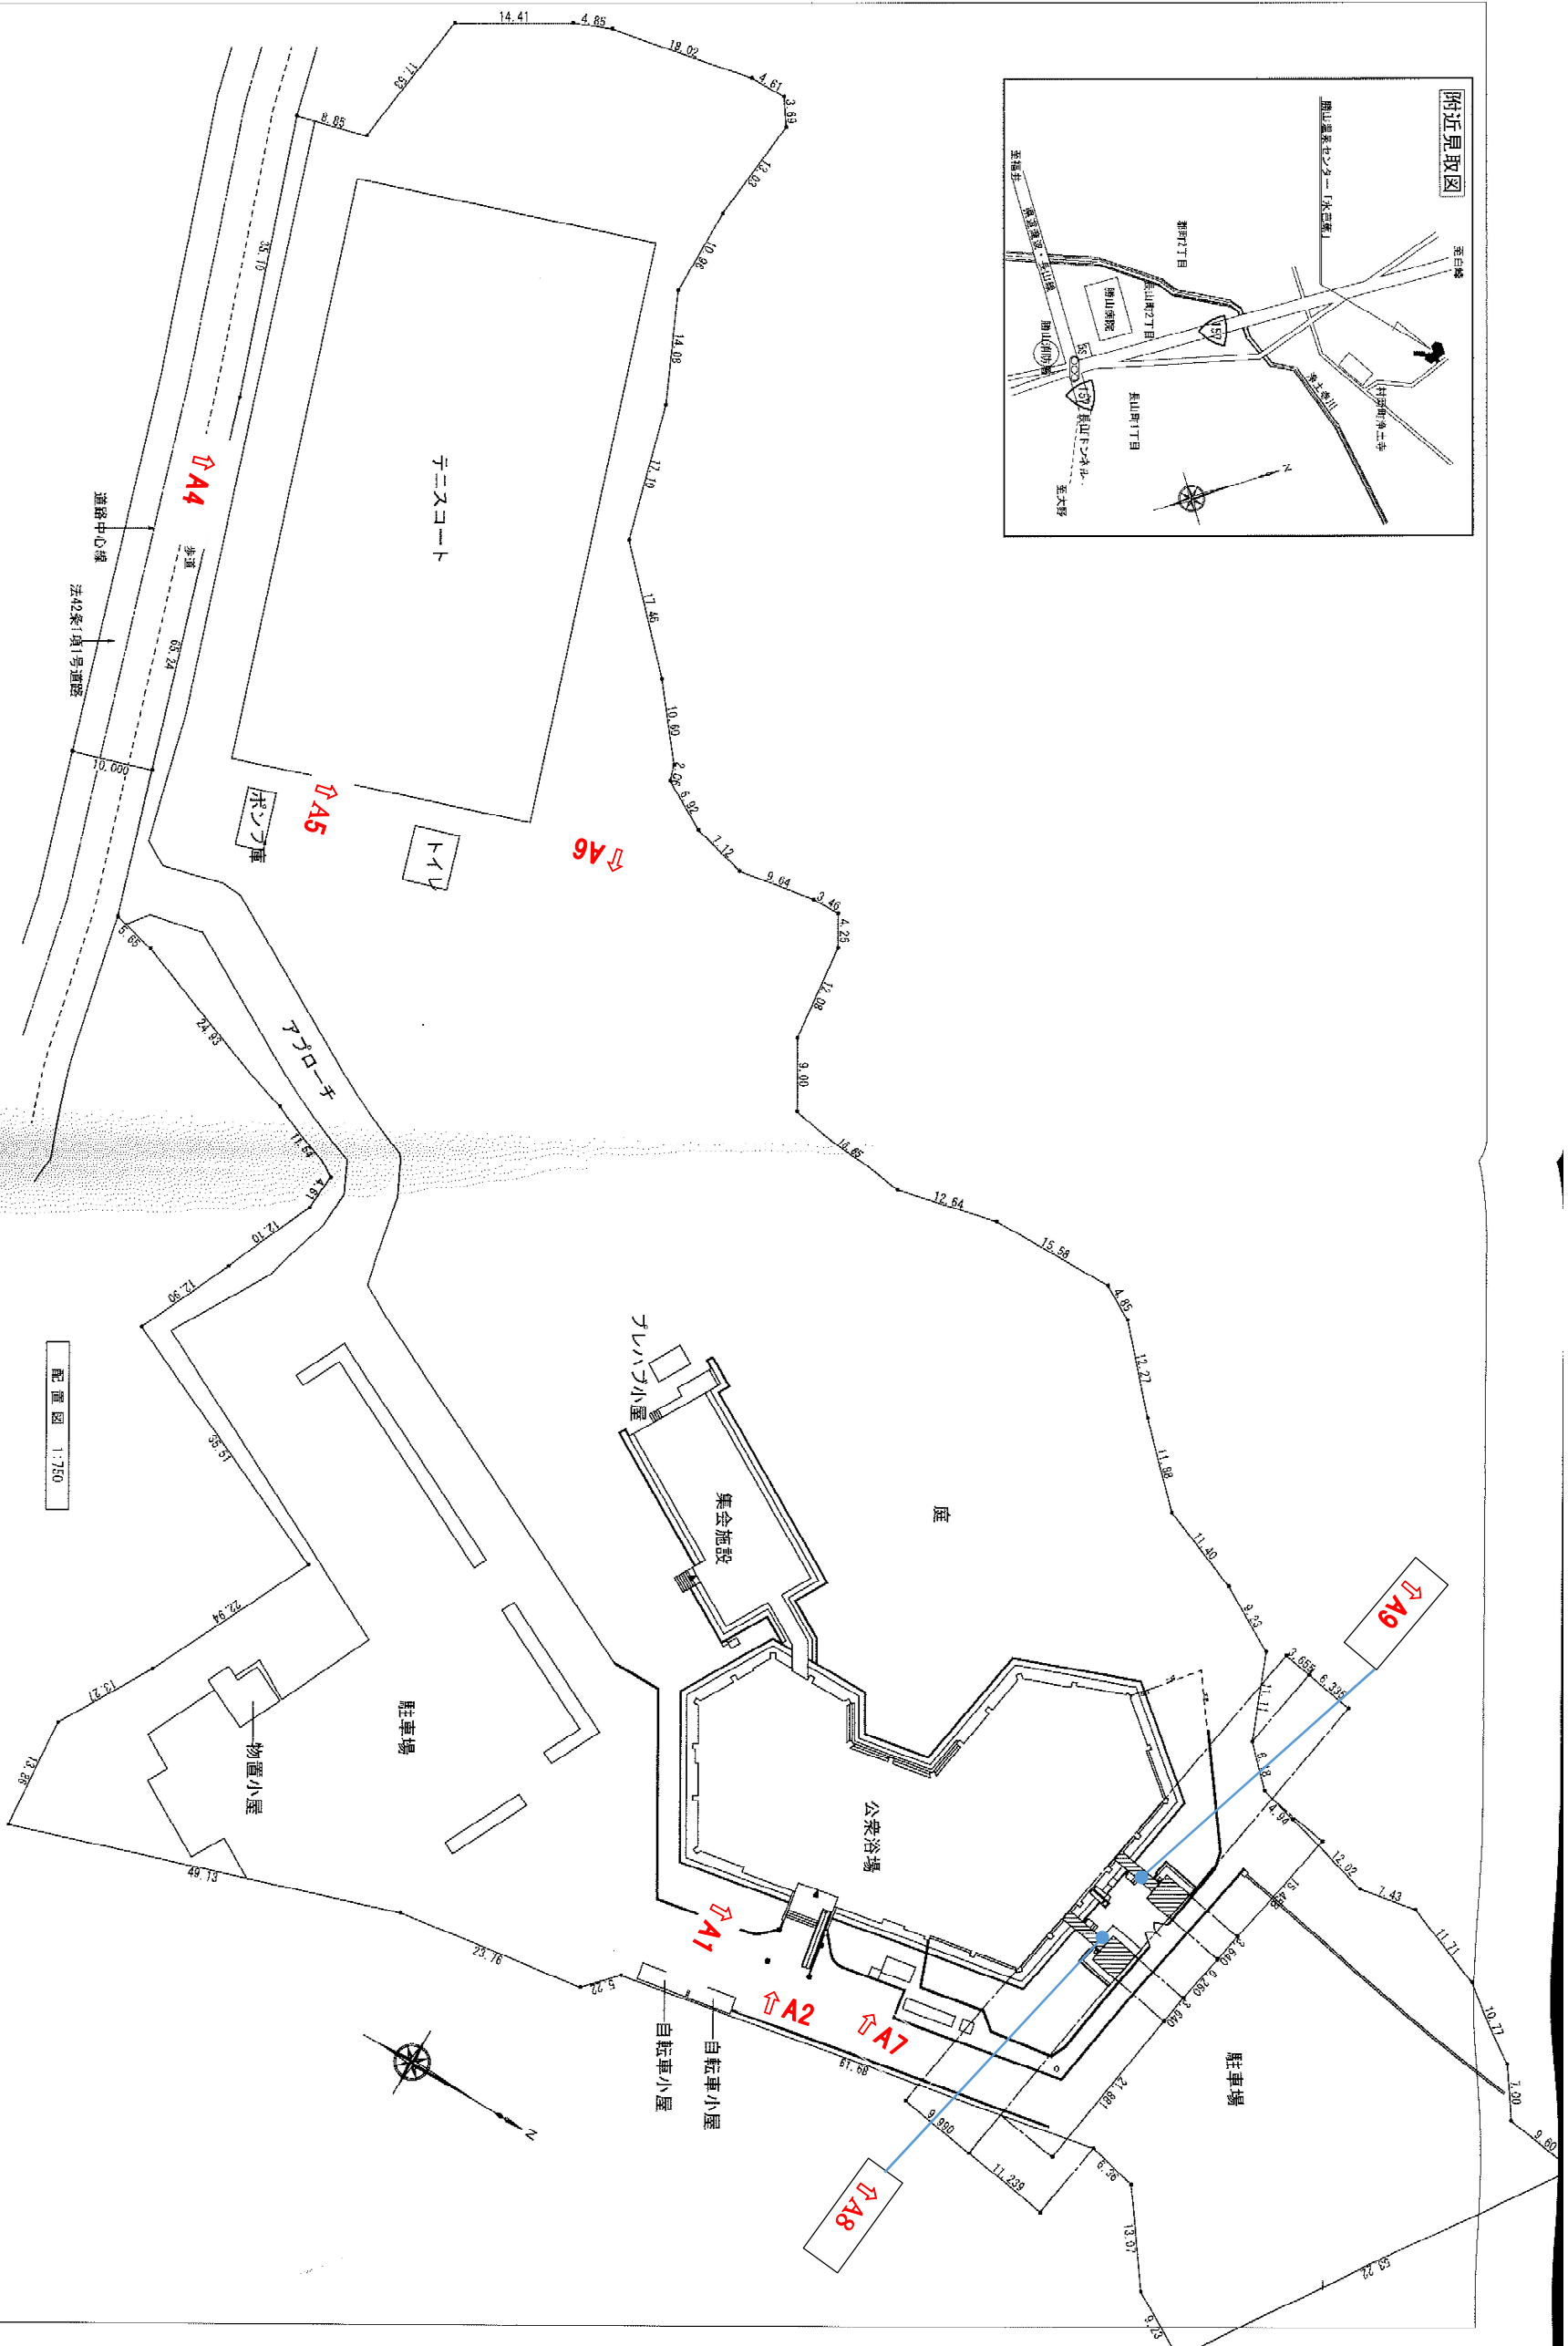

年度	01	勝山市	三木佐藤アーキ	一般建築士事務所 道知事登録(印) 0123 号 〒094-0045 札幌市中央区南一条西4丁目5-30	一般建築士事務所 道知事登録(印) 34030 号 〒094-0045 札幌市中央区南一条西4丁目5-30	工事名	勝山温泉センター水芭蕉改修工事(電気設備工事)	図面番号	E03
				三木佐藤アーキ		図面名称	配置図	縮尺	1/750

A1

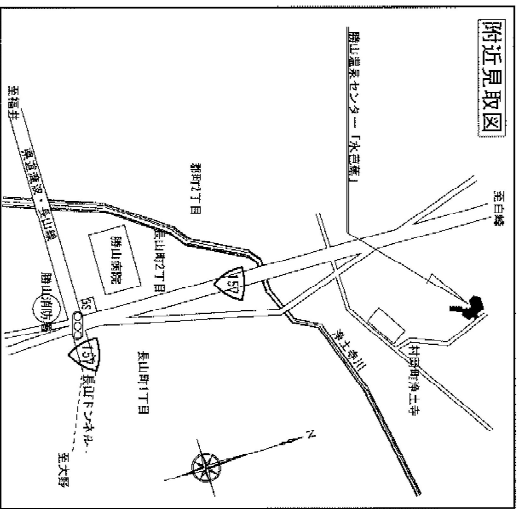

A2



A3



A4



A5



A6




A7




A8



A9

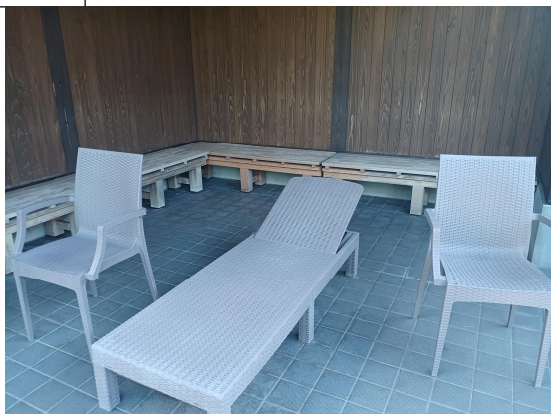

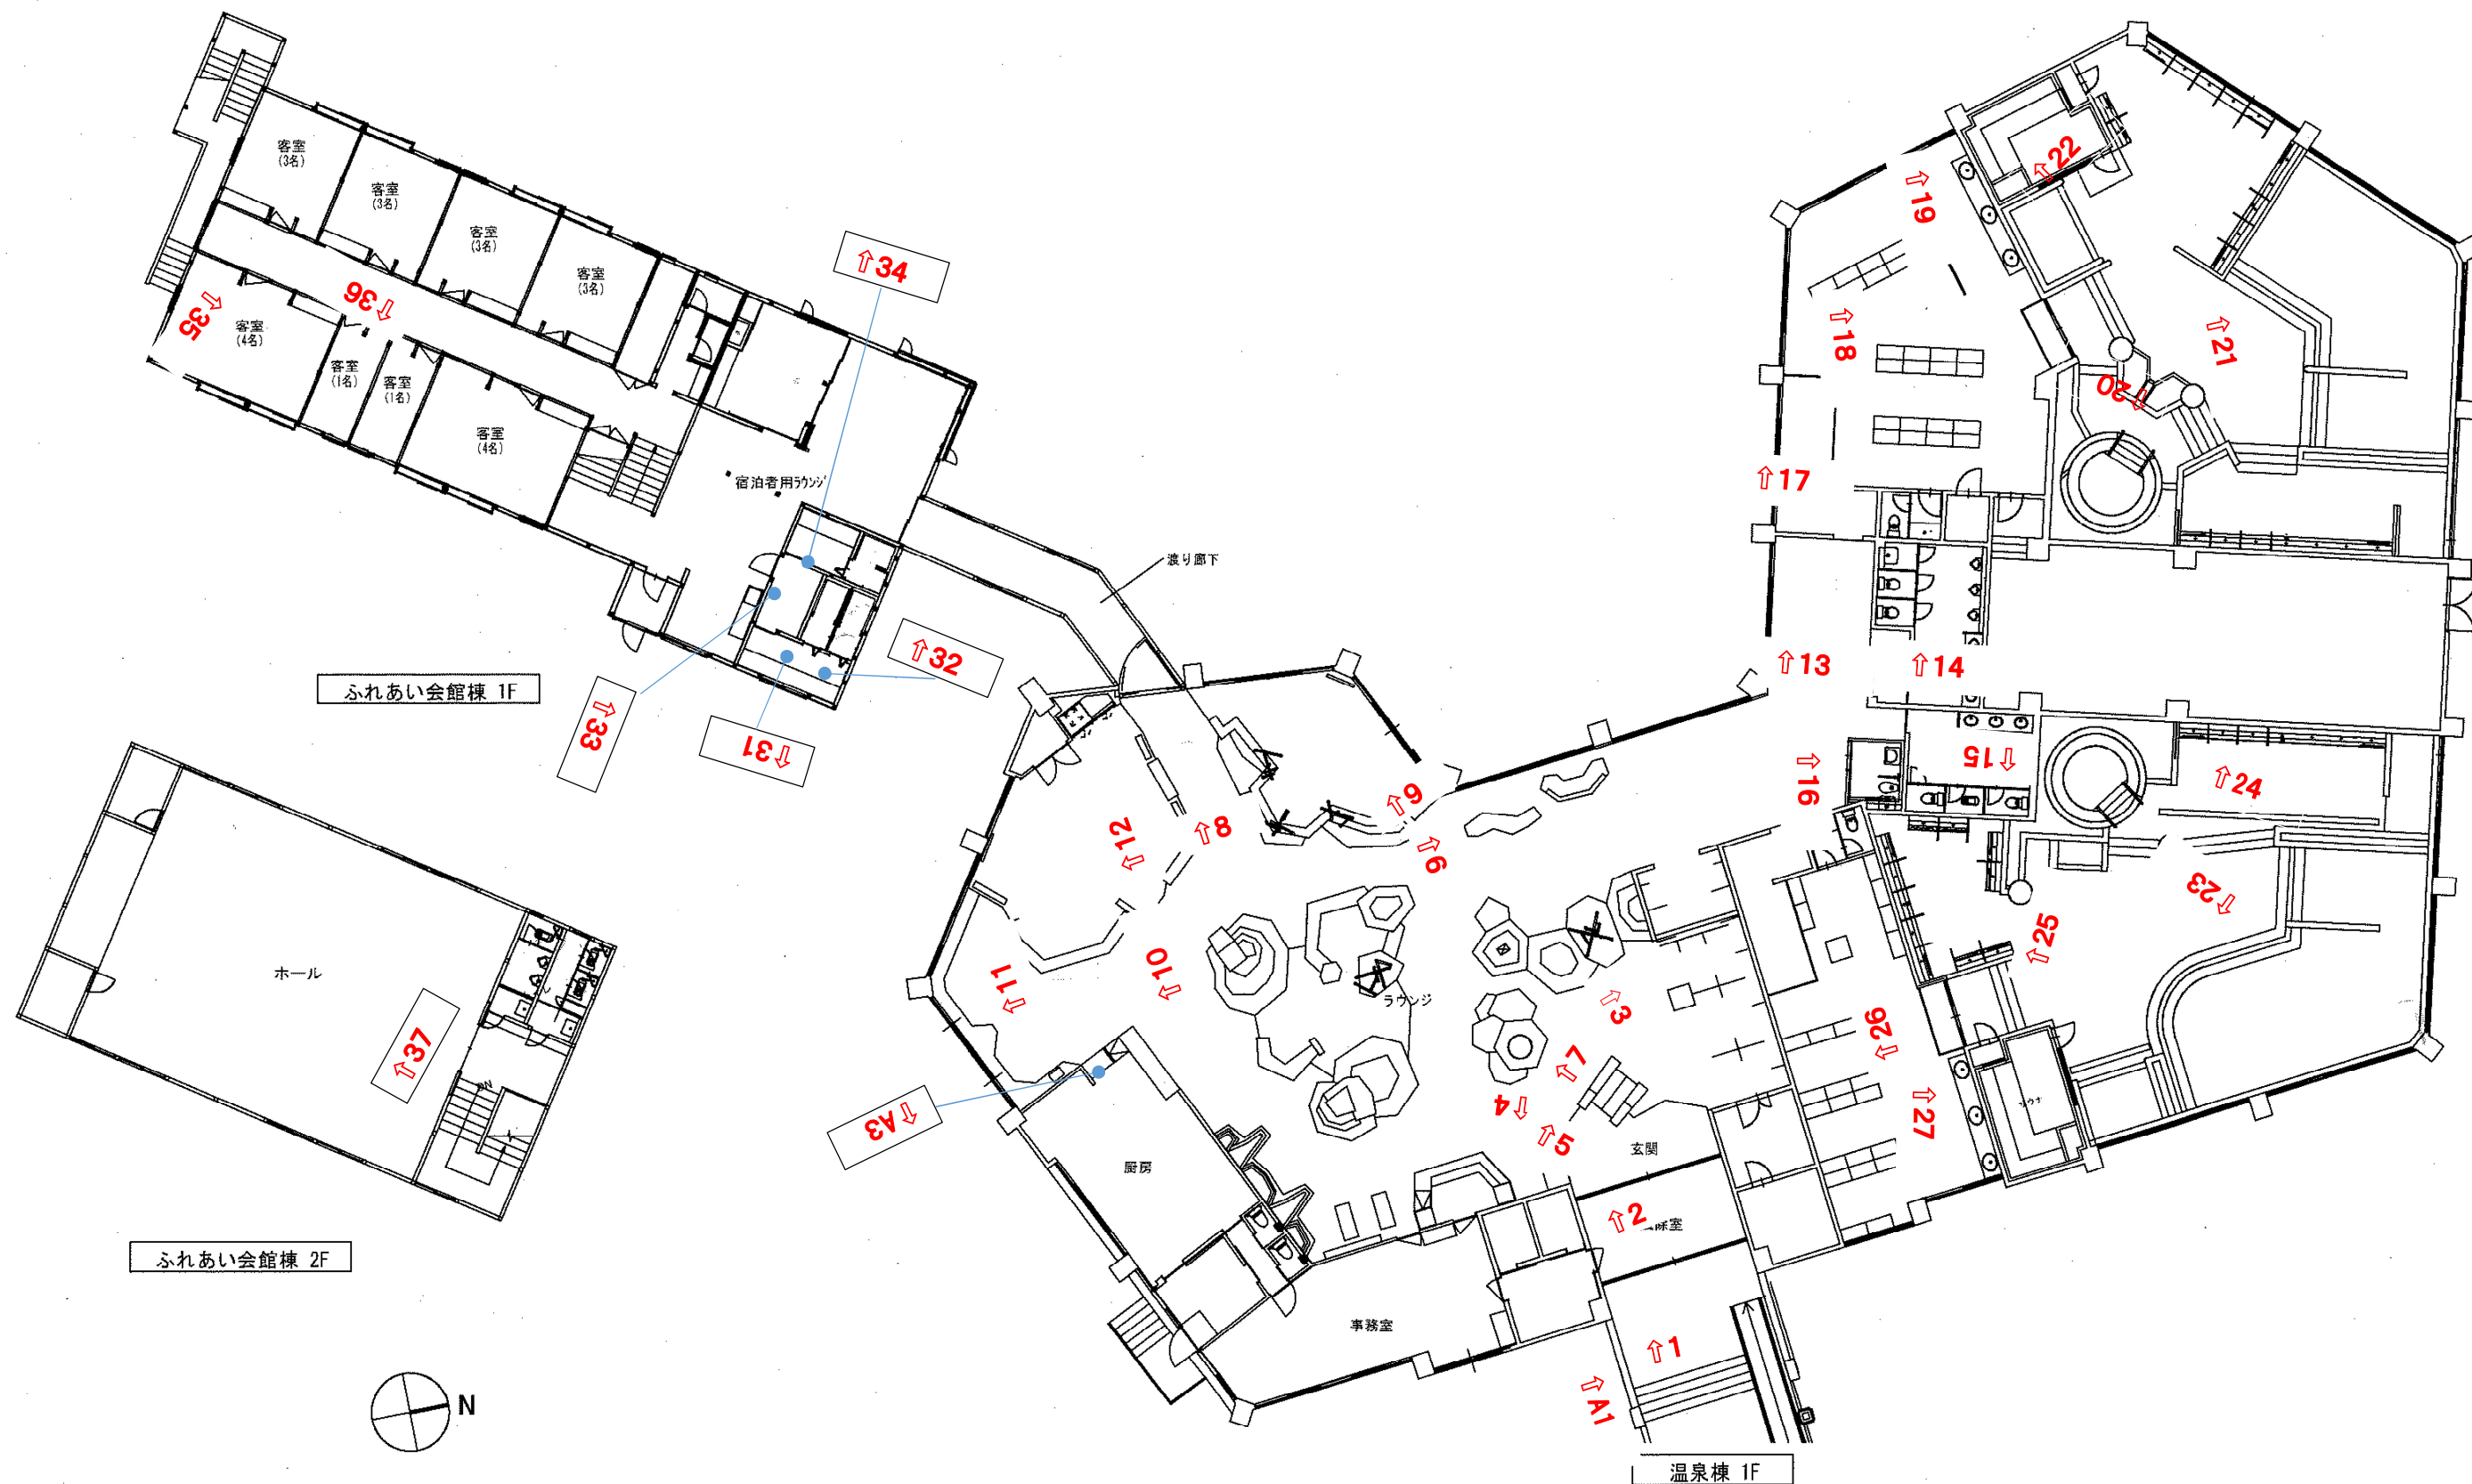

1



5



2



6



3



7



4



8



9



13



10



14



11



15



12



16



17



21



18



22



19



23



20



24



25



26



27



31



34




32



35



36

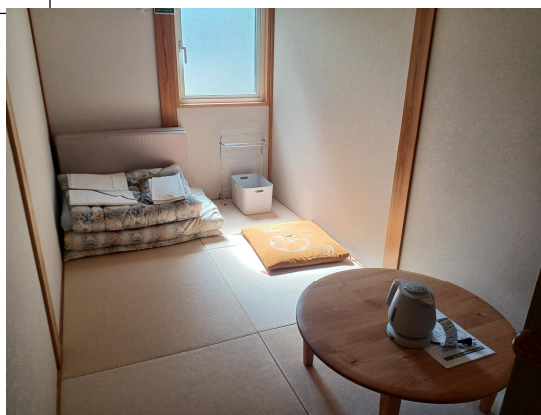

33



37

